FDOT

WEKIVA PARKWAY
Completing Central Florida's Beltway

TOLL 429
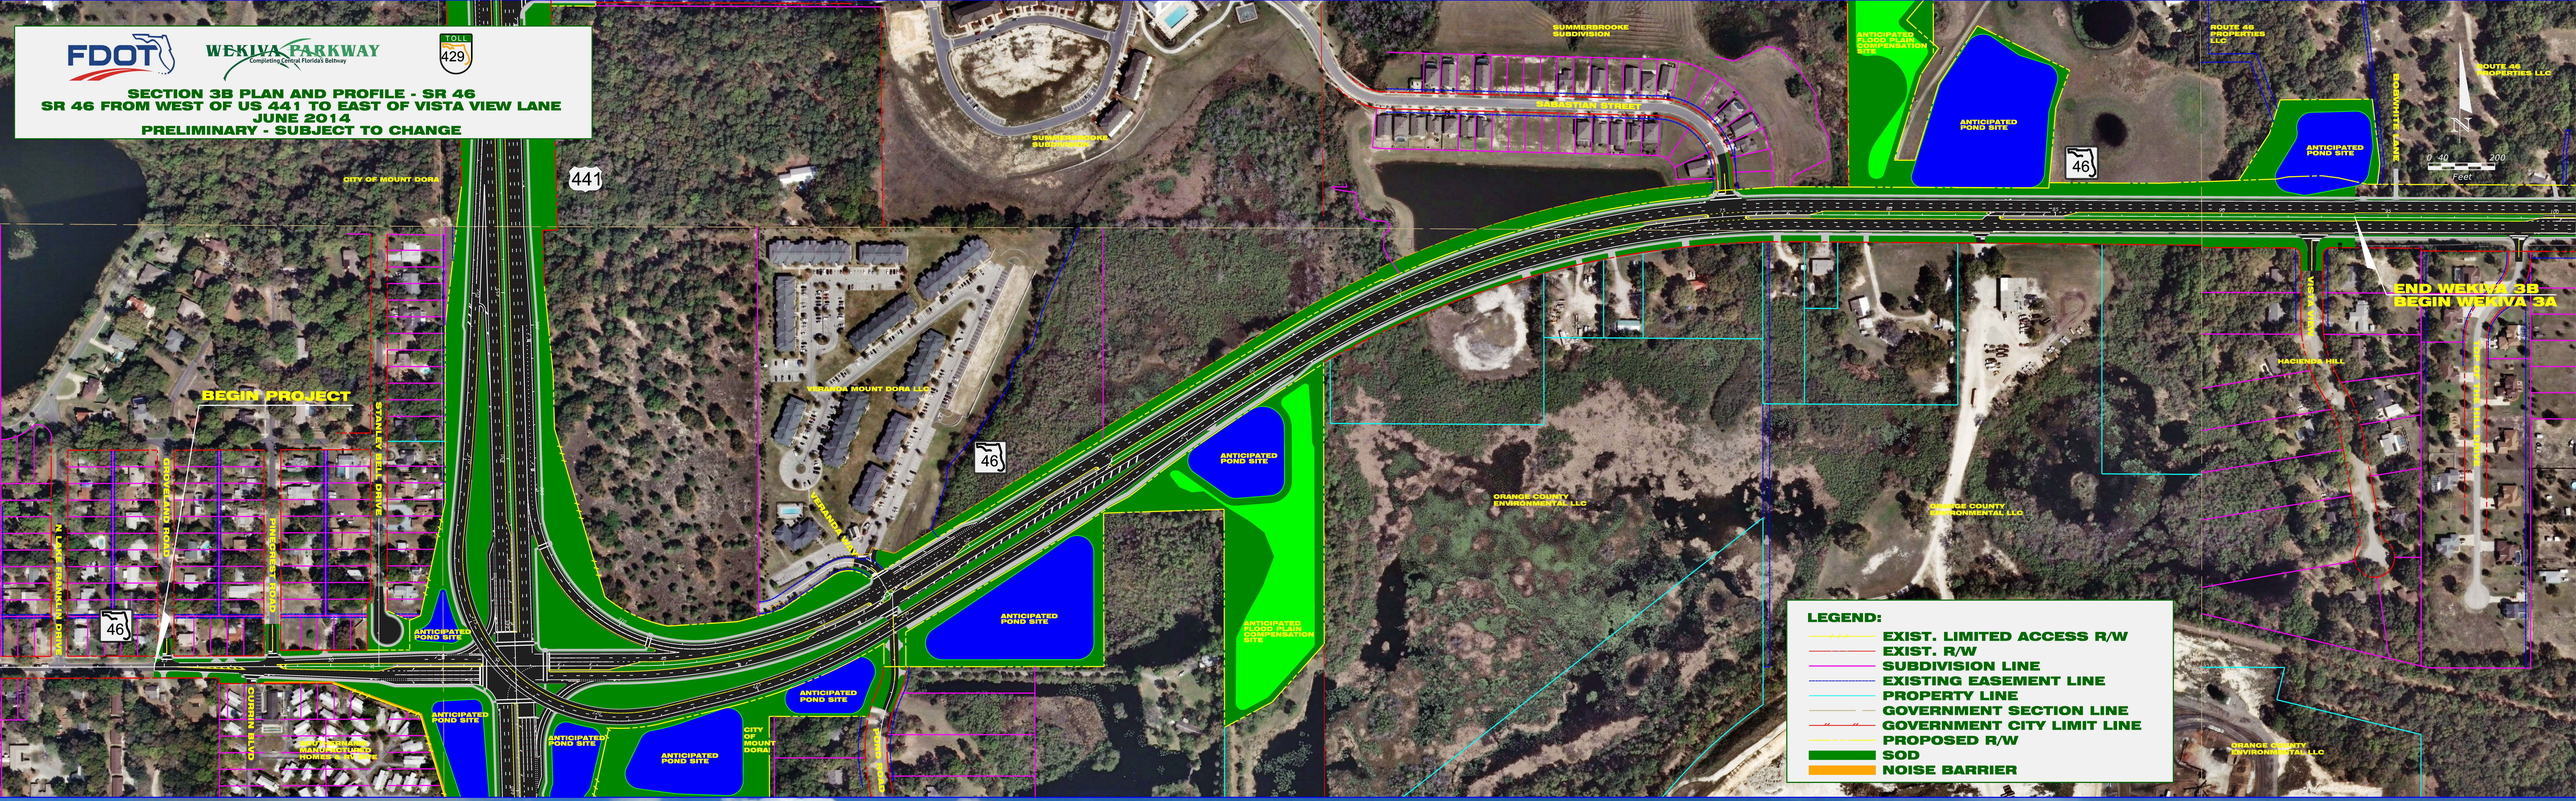
SECTION 3B PLAN AND PROFILE - SR 46
SR 46 FROM WEST OF US 441 TO EAST OF VISTA VIEW LANE
JUNE 2014
PRELIMINARY - SUBJECT TO CHANGE