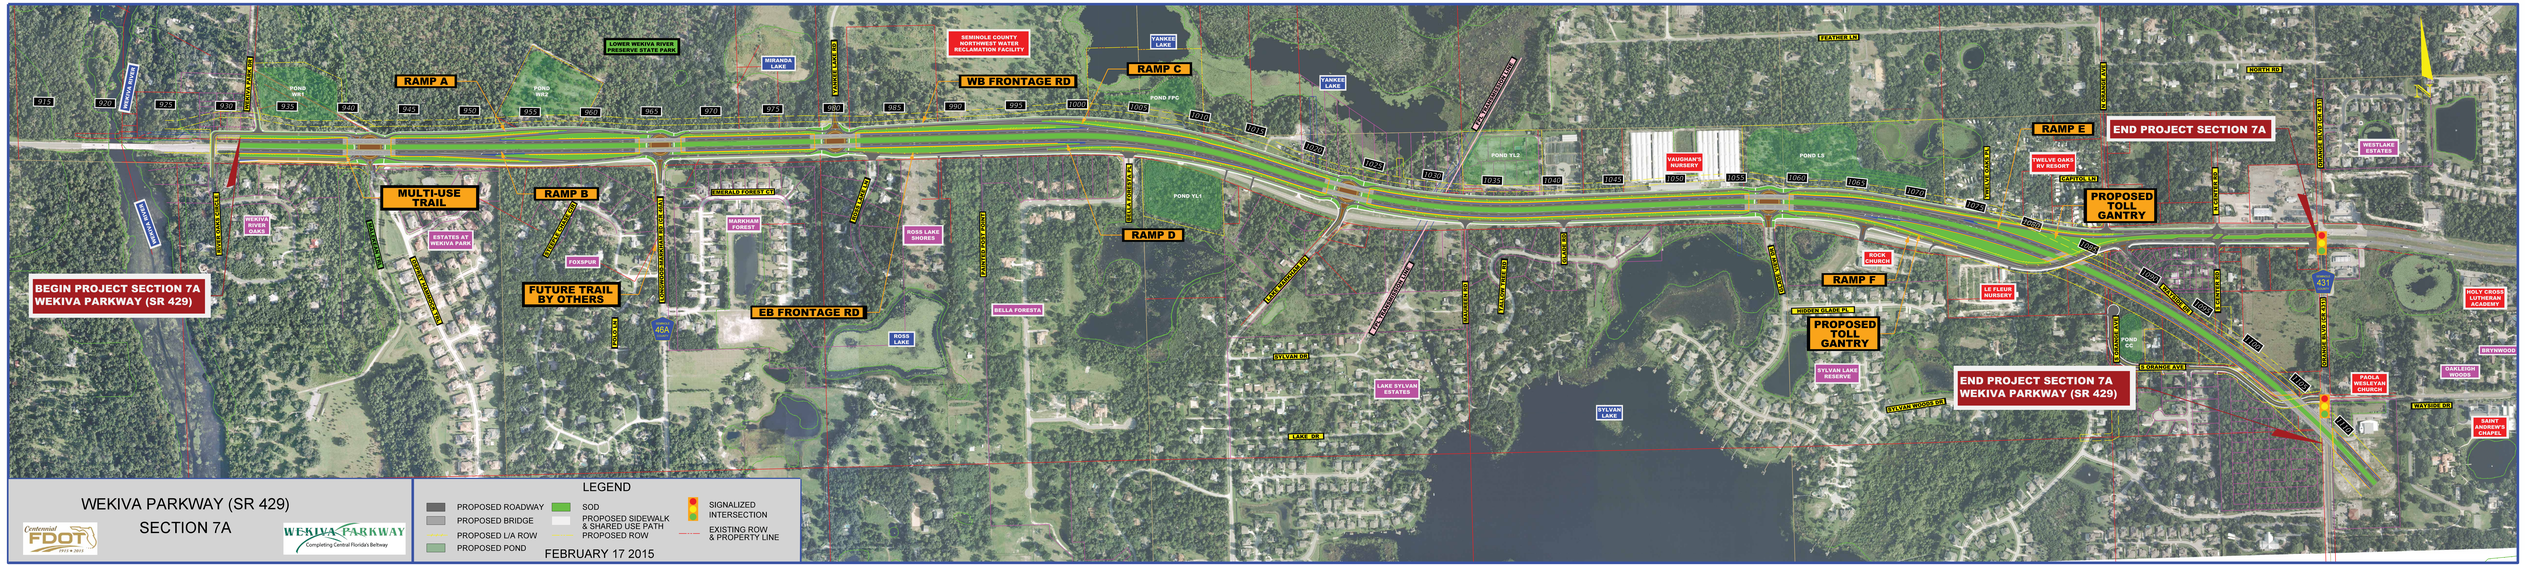
BEGIN PROJECT SECTION 7A
WEKIVA PARKWAY (SR 429)
MULTI-USE TRAIL
FUTURE TRAIL BY OTHERS
RAMP A
RAMP B
RAMP C
RAMP D
RAMP E
RAMP F
WB FRONTAGE RD
EB FRONTAGE RD
PROPOSED TOLL GANTRY
PROPOSED TOLL GANTRY
END PROJECT SECTION 7A
END PROJECT SECTION 7A
WEKIVA PARKWAY (SR 429)
LOWER WEKIVA RIVER PRESERVE STATE PARK
SEMINOLE COUNTY NORTHWEST WATER RECLAMATION FACILITY
YANKEE LAKE
MIRANDA LAKE
VAUGHAN'S NURSERY
TWELVE OAKS RV RESORT
ROCK CHURCH
LE FLEUR NURSERY
SYLVAN LAKE RESERVE
LAKE SYLVAN ESTATES
SYLVAN LAKE
ROSS LAKE
BELLA FORESTA
ROSS LAKE SHORES
MARKHAM FOREST
ESTATES AT WEKIVA PARK
FOXSPUR
WEKIVA RIVER OAKS
WESTLAKE ESTATES
HOLY CROSS LUTHERAN ACADEMY
BRYNWOOD
OAKLEIGH WOODS
FAOLA WESLEYAN CHURCH
SAINT ANDREW'S CHAPEL
WEKIVA PARKWAY (SR 429)
SECTION 7A
Centennial FDOT
WEKIVA PARKWAY
Completing Central Florida's Beltway
LEGEND
PROPOSED ROADWAY
PROPOSED BRIDGE
PROPOSED L/A ROW
PROPOSED POND
SOD
PROPOSED SIDEWALK & SHARED USE PATH
PROPOSED ROW
SIGNALIZED INTERSECTION
EXISTING ROW & PROPERTY LINE
FEBRUARY 17 2015